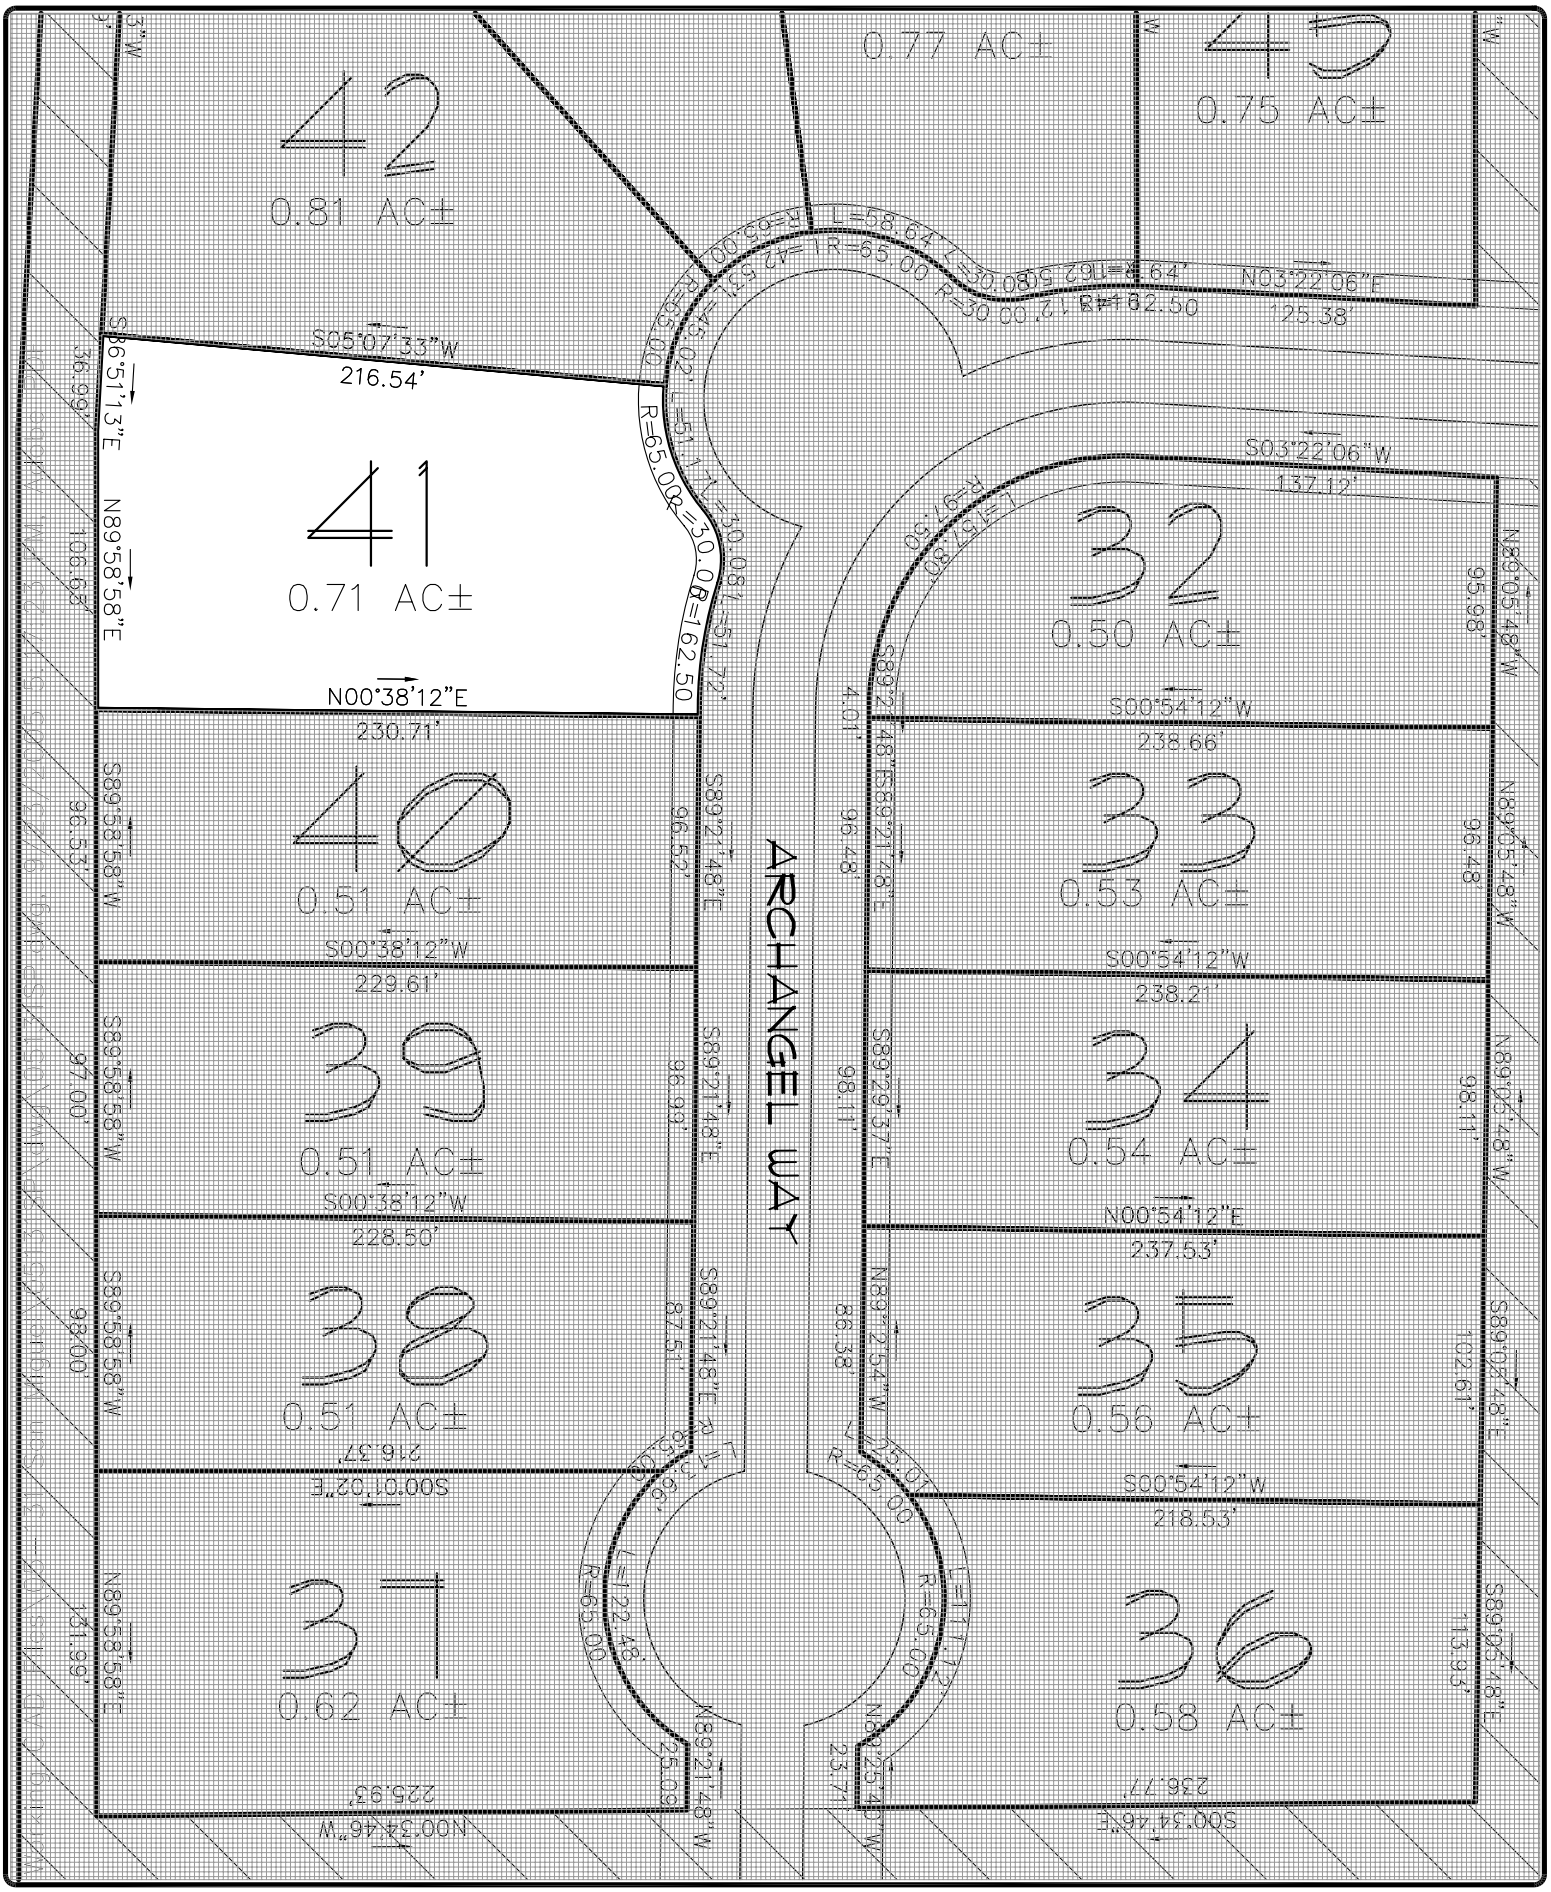

JOB NUMBER: 05131	PROJECT: MISSION SAN MIGUEL	DATE: 9-9-05	REVISED:	POOLE ENGINEERING & SURVEYING, Inc.
SHEET NUMBER: 1 OF 1	TITLE: LOT 41 ILLUSTRATION	SCALE: NTS		2145 DELTA BLVD. • TALLAHASSEE, FL. 32303 • (850)386-5117
		DRAWN BY: JSC		