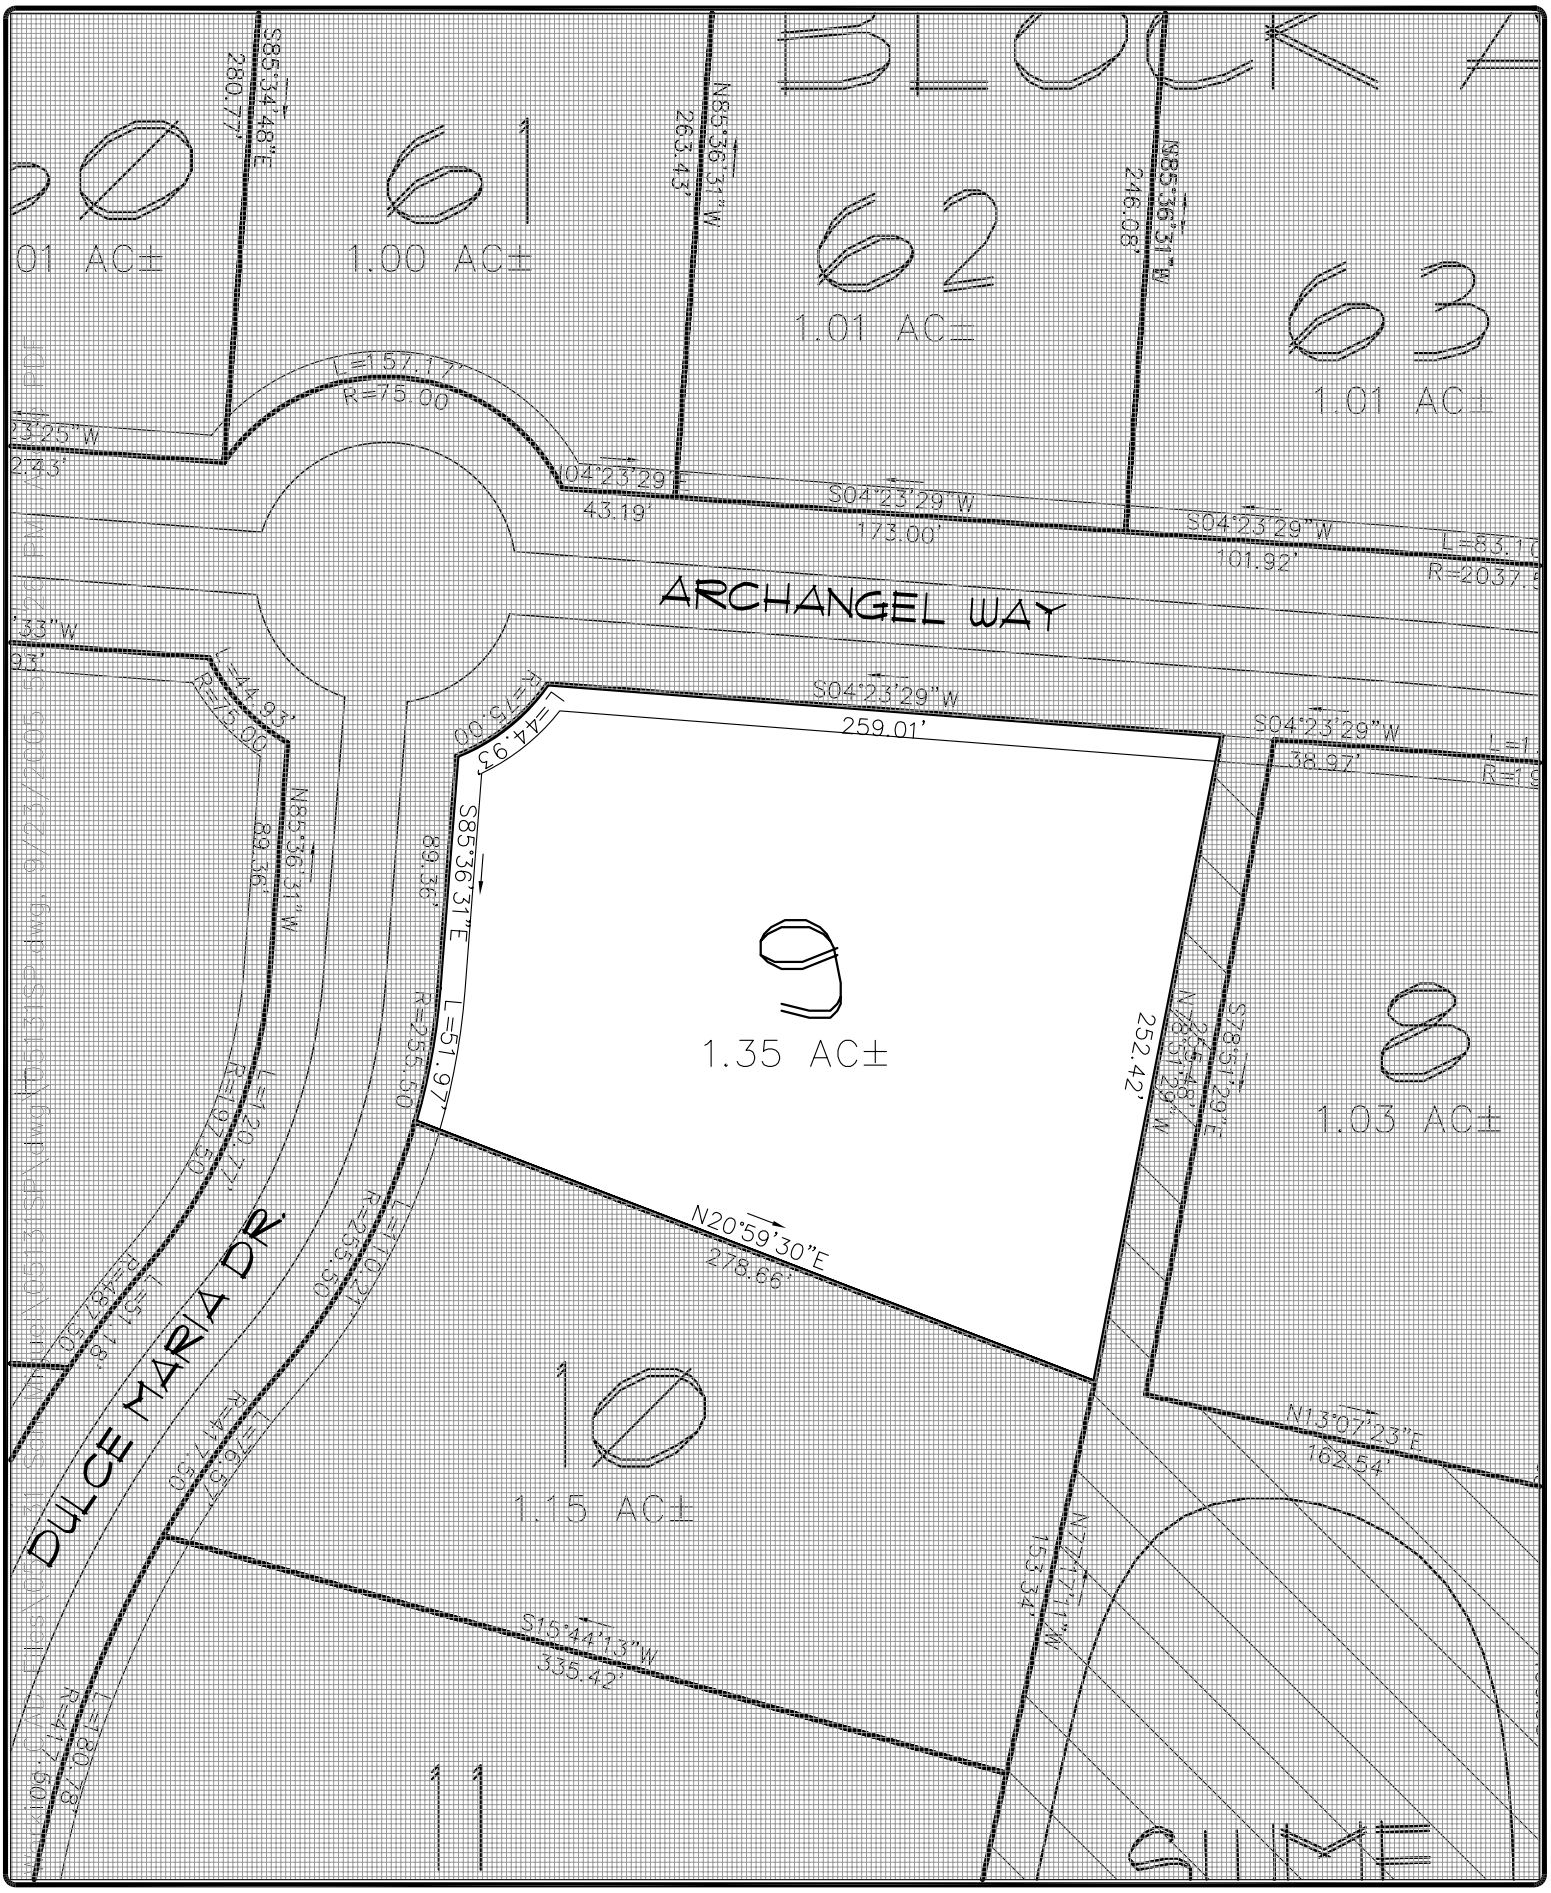


| | | | | |
|---|---|---|---|---|
| JOB NUMBER: 05131 | PROJECT: MISSION SAN MIGUEL | DATE: 9-9-05 | REVISED: | POOLE ENGINEERING & SURVEYING, Inc. |
| SHEET NUMBER: 1 OF 1 | TITLE: LOT 9 ILLUSTRATION | SCALE: NTS | | 2145 DELTA BLVD. • TALLAHASSEE, FL. 32303 • (850)386-5117 |
| | | DRAWN BY: JSC | | |